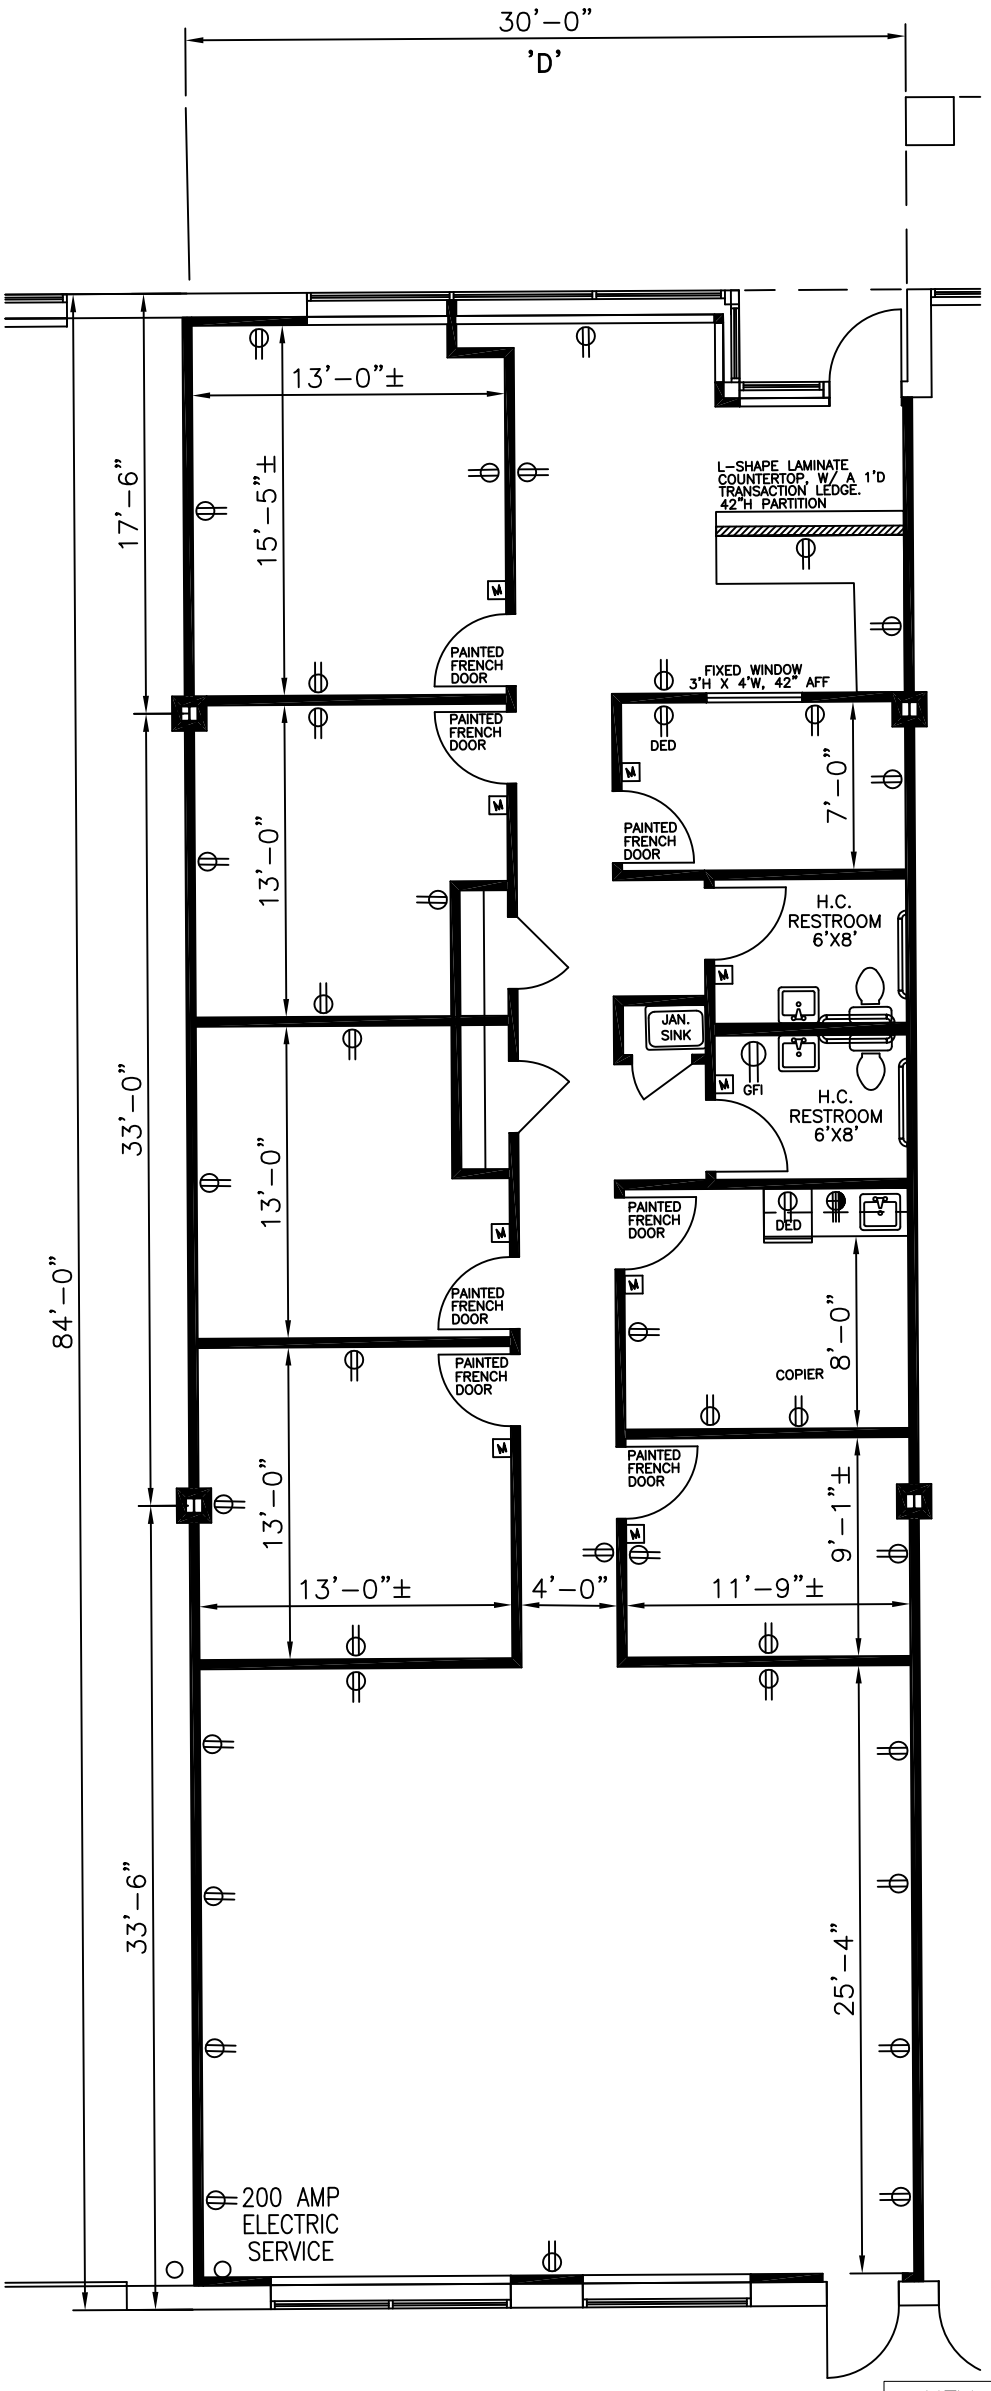

KEY PLAN
NOT TO SCALE

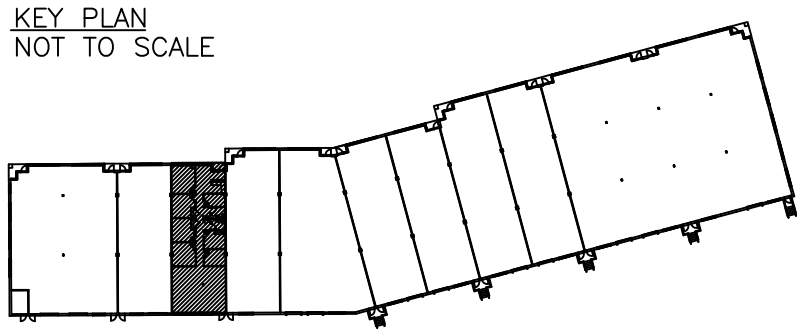

THIS SPACE HAS BEEN EQUIPPED WITH AN ENERGY EFFICIENT LIGHTING SYSTEM:
BGE ESTIMATED ANNUAL LIGHTING COSTS:
$762
*BASED ON 50 HOUR WORK WEEK AT $0.15/kWh

SCALE: 1/8"=1'/0"
DRAWN: MJK
DATE: 11/12/08
CADFILE: 302HARRY

REVISIONS: 2/8/10

302 HARRY TRUMAN PKWY
SUITE 'D'
ANNAPOLIS TECH. PARK
ANNAPOLIS, MD 21401

ST.JOHN PROPERTIES

ST.JOHN PROPERTIES, INC.
2560 LORD BALTIMORE DR.
BALTIMORE, MD 21244
OFFICE: 410–788–0100
FAX: 410–788–0851

FLOOR PLAN
TOTAL: 2,520 SQ. FT.

DRAWING NO.
1 OF 1