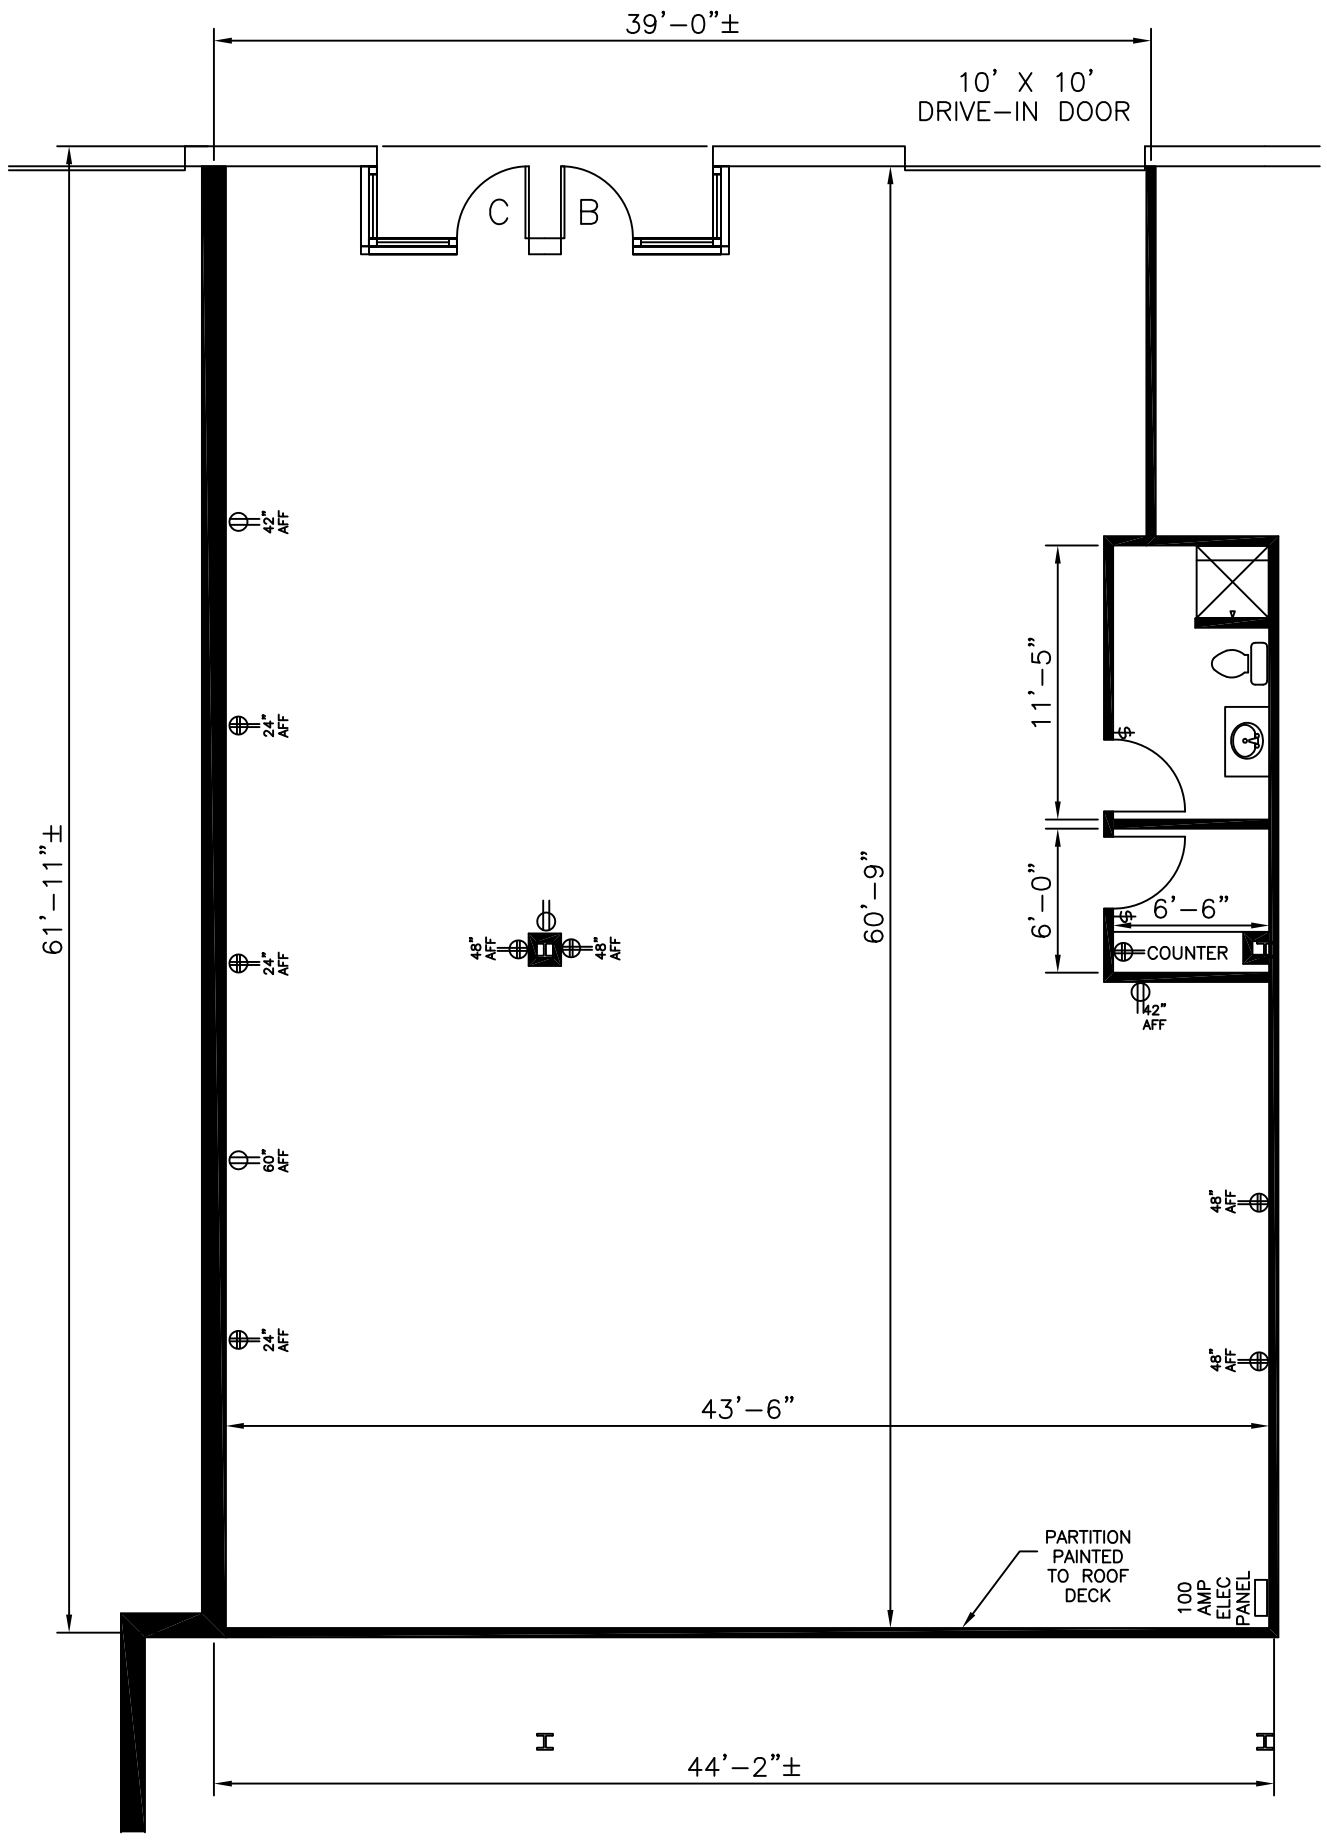

KEY PLAN: NOT TO SCALE

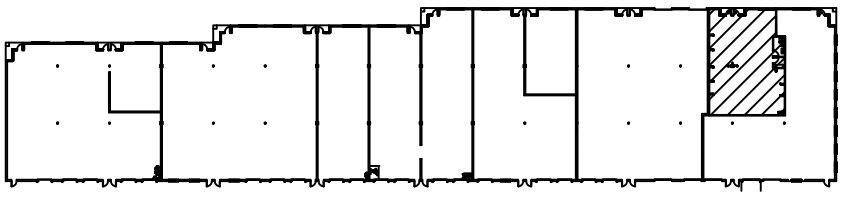

SCALE: 1/8"=1'-0" DRAWN: MJK DATE: 3/17/09 CADFILE: 11409OM REVISIONS:	11409 CRONHILL DRIVE SUITE 'B (FRONT)' OWINGS MILLS OWINGS MILLS, MD 21117	ST.JOHN PROPERTIES	ST.JOHN PROPERTIES, INC. 2560 LORD BALTIMORE DR. BALTIMORE, MD 21244 OFFICE: 410-788-0100 FAX: 410-788-0851	FLOOR PLAN TOTAL: 2,651 SQ. FT. WHSE: 2,651 SQ. FT.	DRAWING NO. 1 OF 1