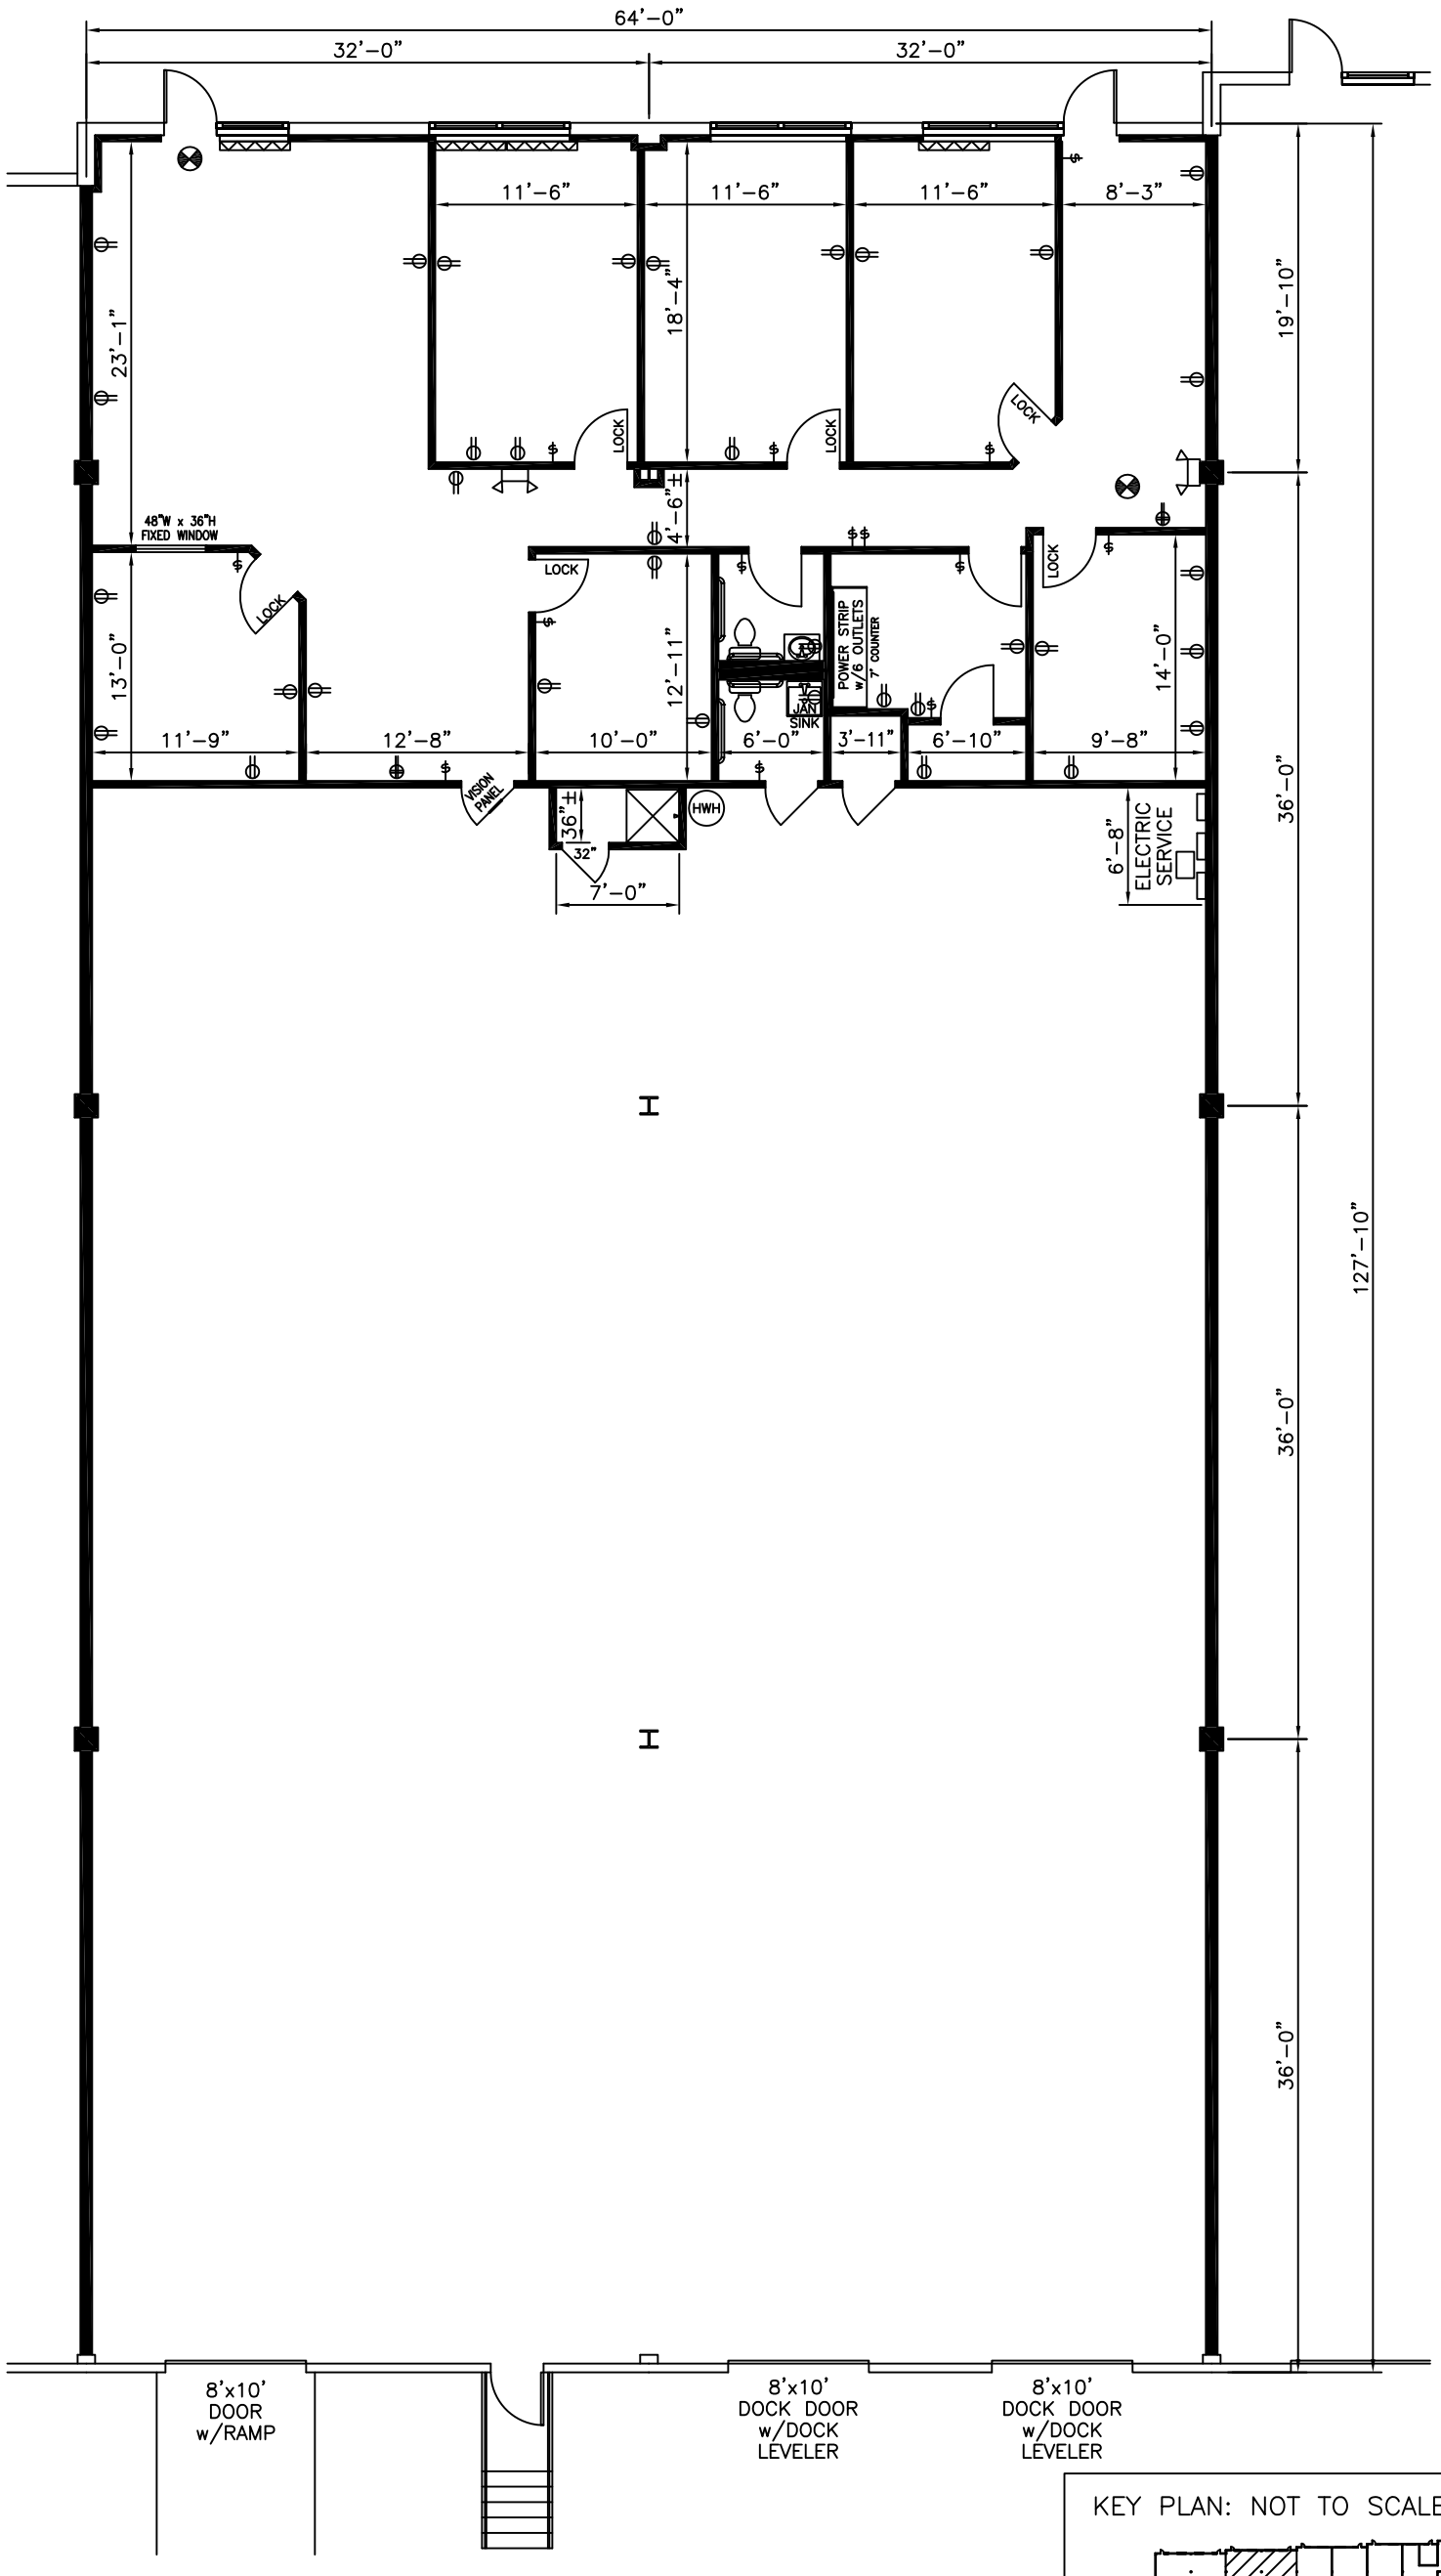

KEY PLAN: NOT TO SCALE

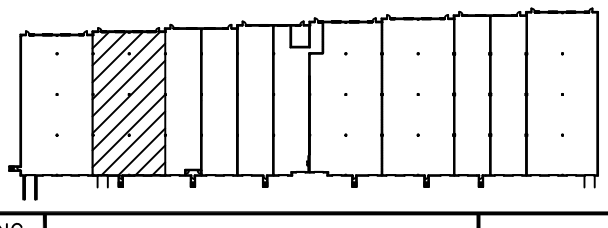

SCALE:3/32"=1'-0" DRAWN: MJK DATE: 4/30/10 CADFILE: 899AIIR REVISIONS:	899 AIRPORT PARK ROAD SUITE 'B' CROMWELL BUSINESS PARK GLEN BURNIE, MD 21061	ST.JOHN PROPERTIES	ST.JOHN PROPERTIES, INC. 2560 LORD BALTIMORE DR. BALTIMORE, MD 21244 OFFICE: 410-788-0100 FAX: 410-788-0851	FLOOR PLAN TOTAL: 8,184 SQ. FT. OFFICE: 2,347 SQ. FT. WHSE: 5,837 SQ. FT.	DRAWING NO. 1 OF 1