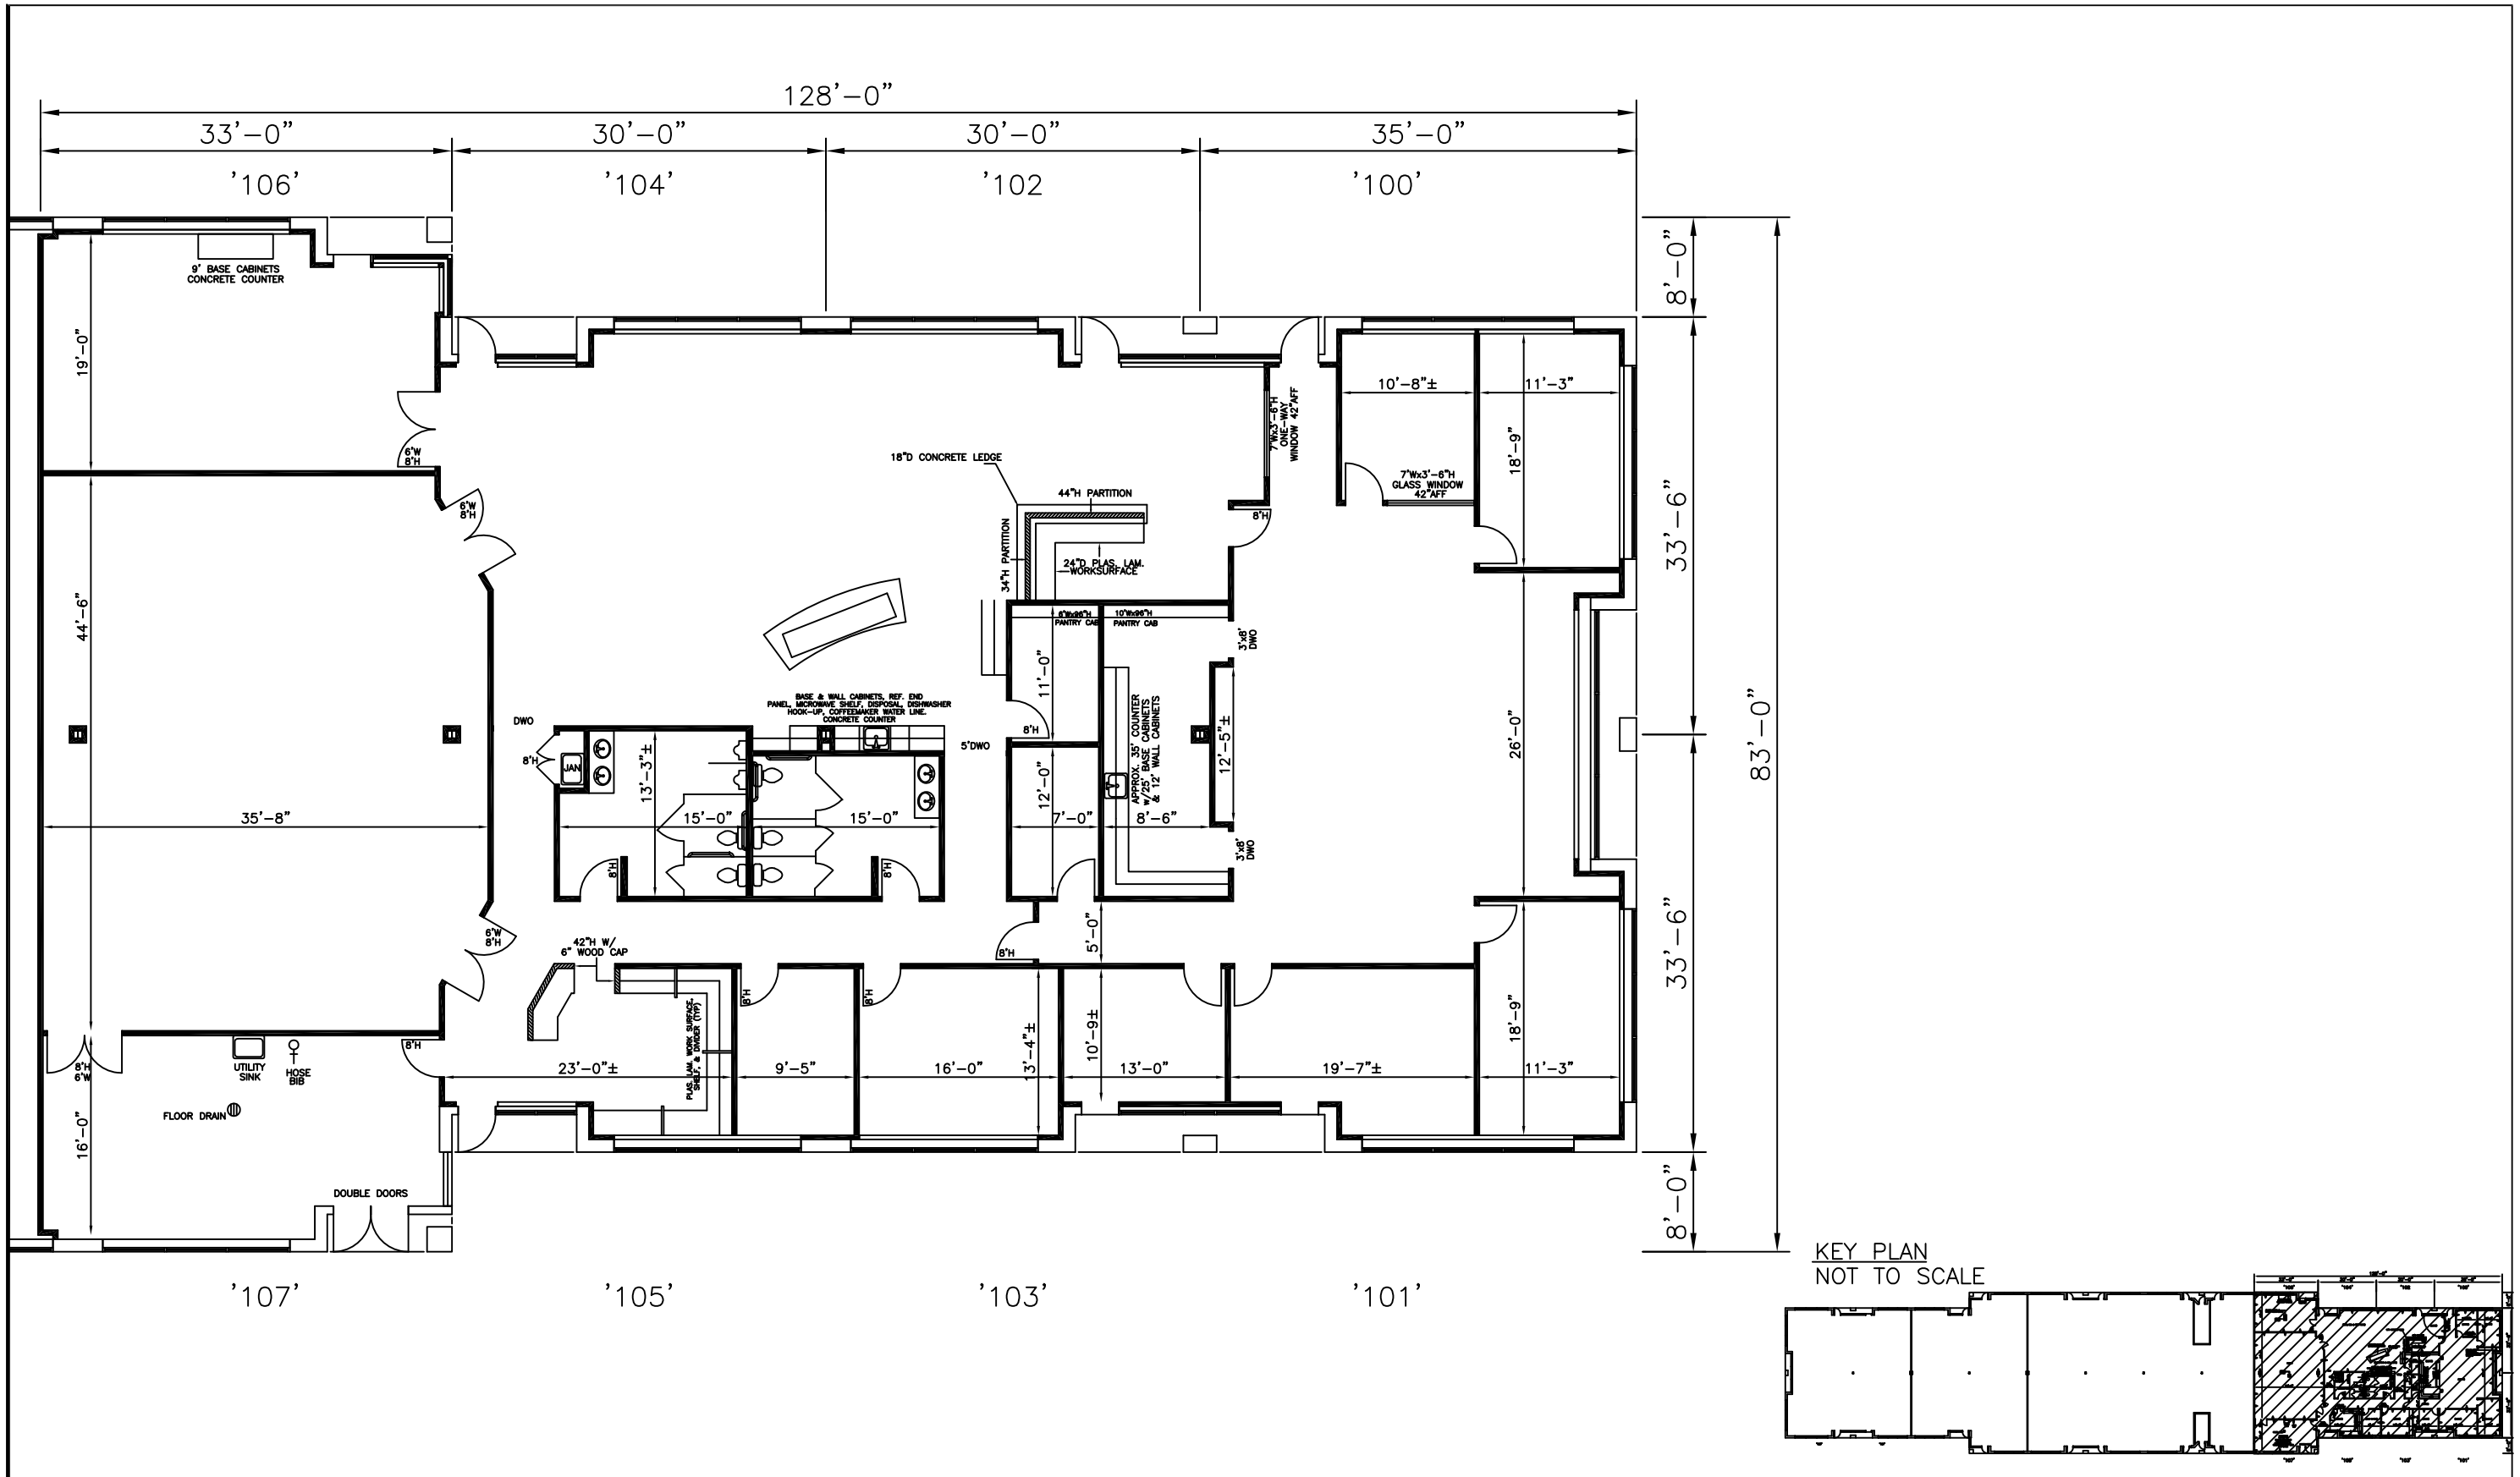

KEY PLAN
NOT TO SCALE

SCALE: NOT TO SCALE DRAWN:MJK DATE: 1/29/09 CADFILE:609GLOBAL.L. REVISIONS:	609 GLOBAL WAY SUITES '100 – 107' BWI TECHNOLOGY PARK LINTHICUM, MD 21090	ST.JOHN PROPERTIES ST.JOHN PROPERTIES, INC. 2560 LORD BALTIMORE DR. BALTIMORE, MD 21244 OFFICE: 410–788–0100 FAX: 410–788–0851	FLOOR PLAN TOTAL: 9,104 SQ. FT.	DRAWING NO. 1 OF 1