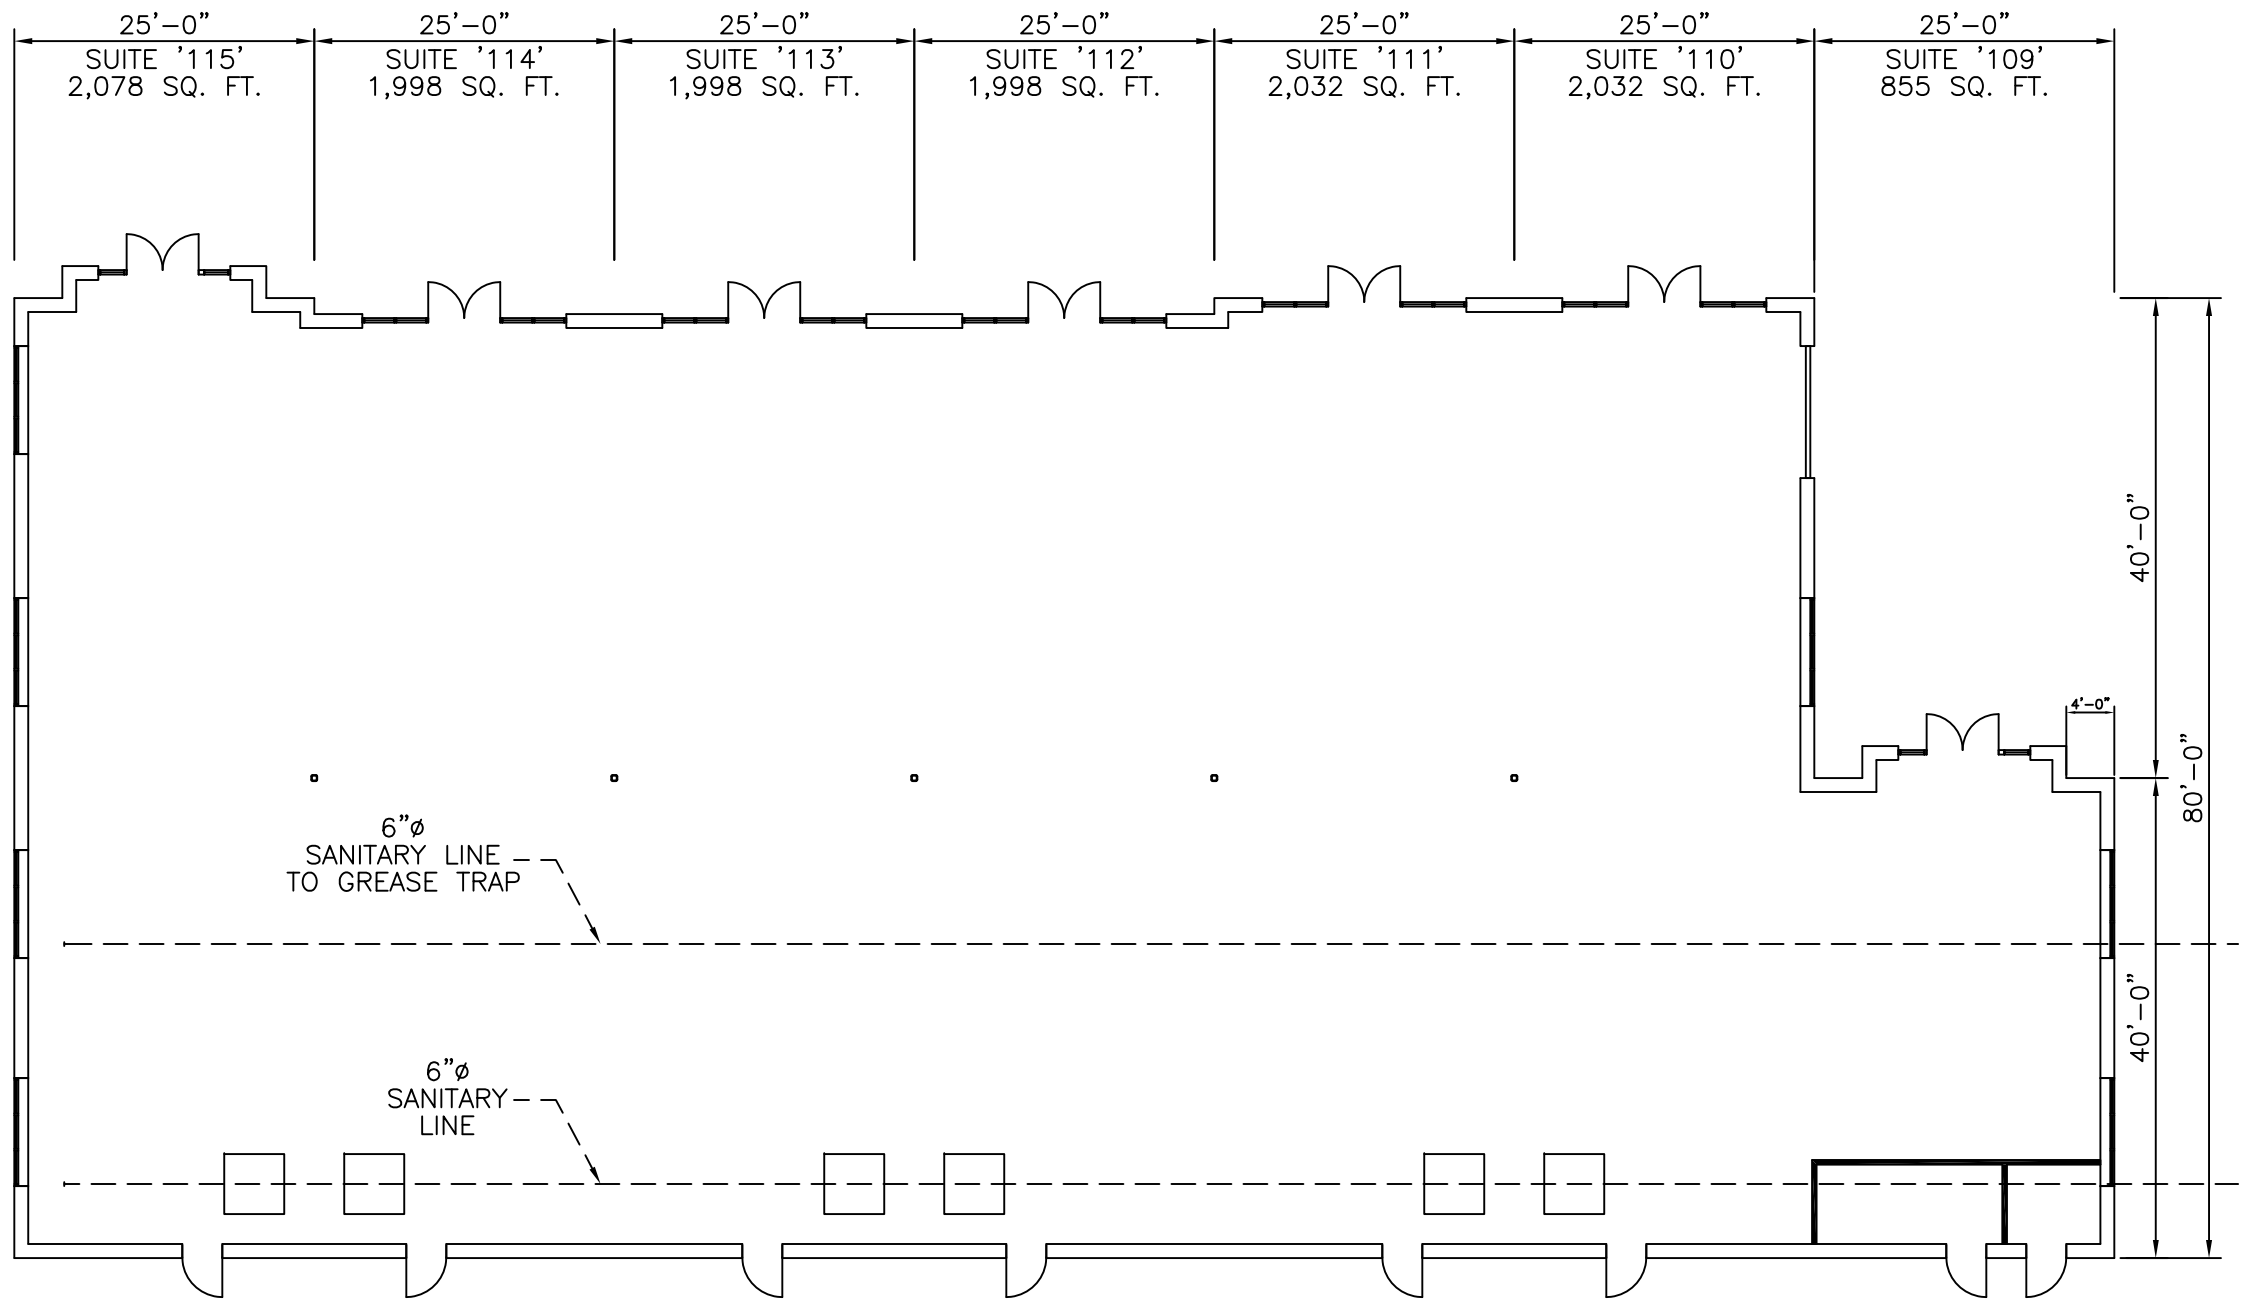


SCALE: 1/16"=1'-0"
DRAWN: MJK
DATE: 8/14/08
CADFILE: 740ConArea2BldgE

REVISIONS:4/6/10

740 CONCOURSE CIRCLE
BUILDING 'E'
BALTIMORE CROSSROADS @ 95
WHITE MARSH, MD 21220

ST.JOHN PROPERTIES

ST.JOHN PROPERTIES, INC.
2560 LORD BALTIMORE DR.
BALTIMORE, MD 21244
OFFICE: 410-788-0100
FAX: 410-788-0851

SHELL PLAN
TOTAL: 12,991 SQ .FT.

DRAWING NO.

1 OF 1