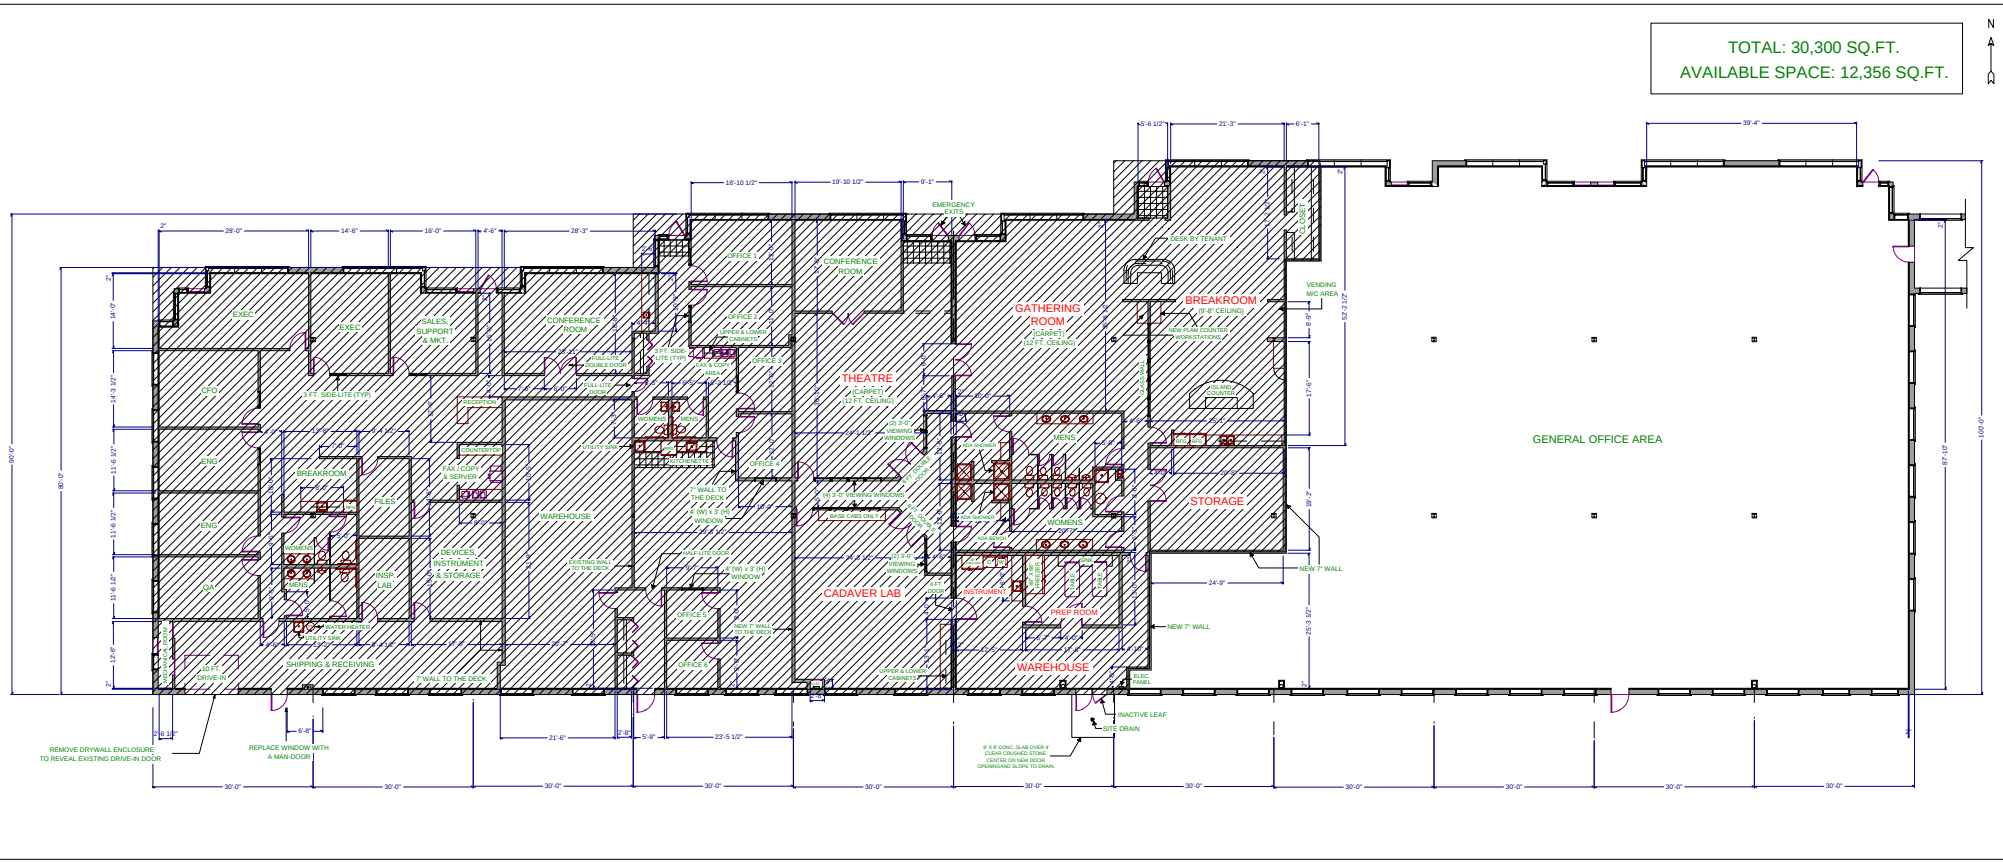

DATE	12-09-09
PROJECT NO.	
DRAWING NO.	ME61-40A-K

FLOOR PLAN / TENANT BUILDOUT FOR:
6140 W. EXECUTIVE DRIVE, SUITE A - K
MEQUON, WI 53092

ST. JOHN PROPERTIES, INC.
1020 JAMES DR., SUITE G
HARTLAND, WI 53029

DESIGNED BY:	FAITH-HILE
DRAWN BY:	FAITH-HILE
CHECKED BY:	
APPROVED BY:	