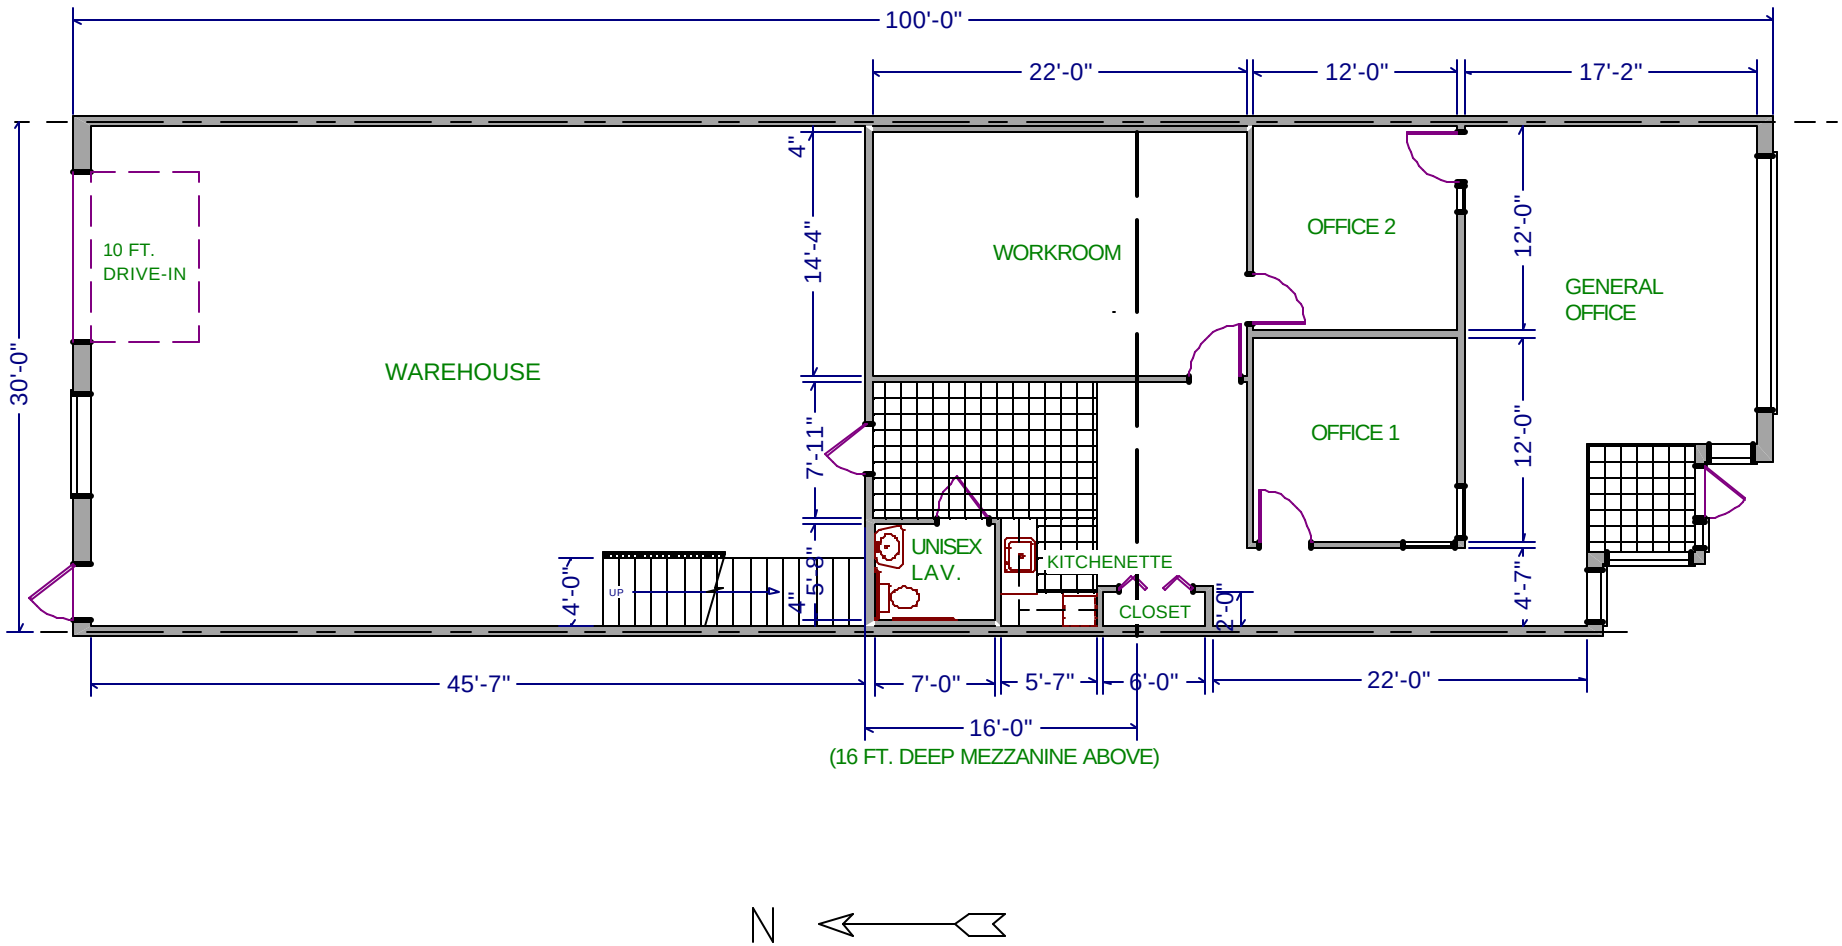

DESIGNED BY:	**MIE PROPERTIES, INC.** 1020 JAMES DR., SUITE G HARTLAND, WI 53029	**FLOOR PLAN / TENANT BUILDOUT FOR:** BARK RIVER COMMERCE CENTER 1020 JAMES DRIVE, SUITE I HARTLAND, WI 53029	PROJECT NO. / DATE 01-04-03
DRAWN BY: FAITH HILE			
CHECKED BY:			DRAWING NO. HAR1020I
APPROVED BY:			