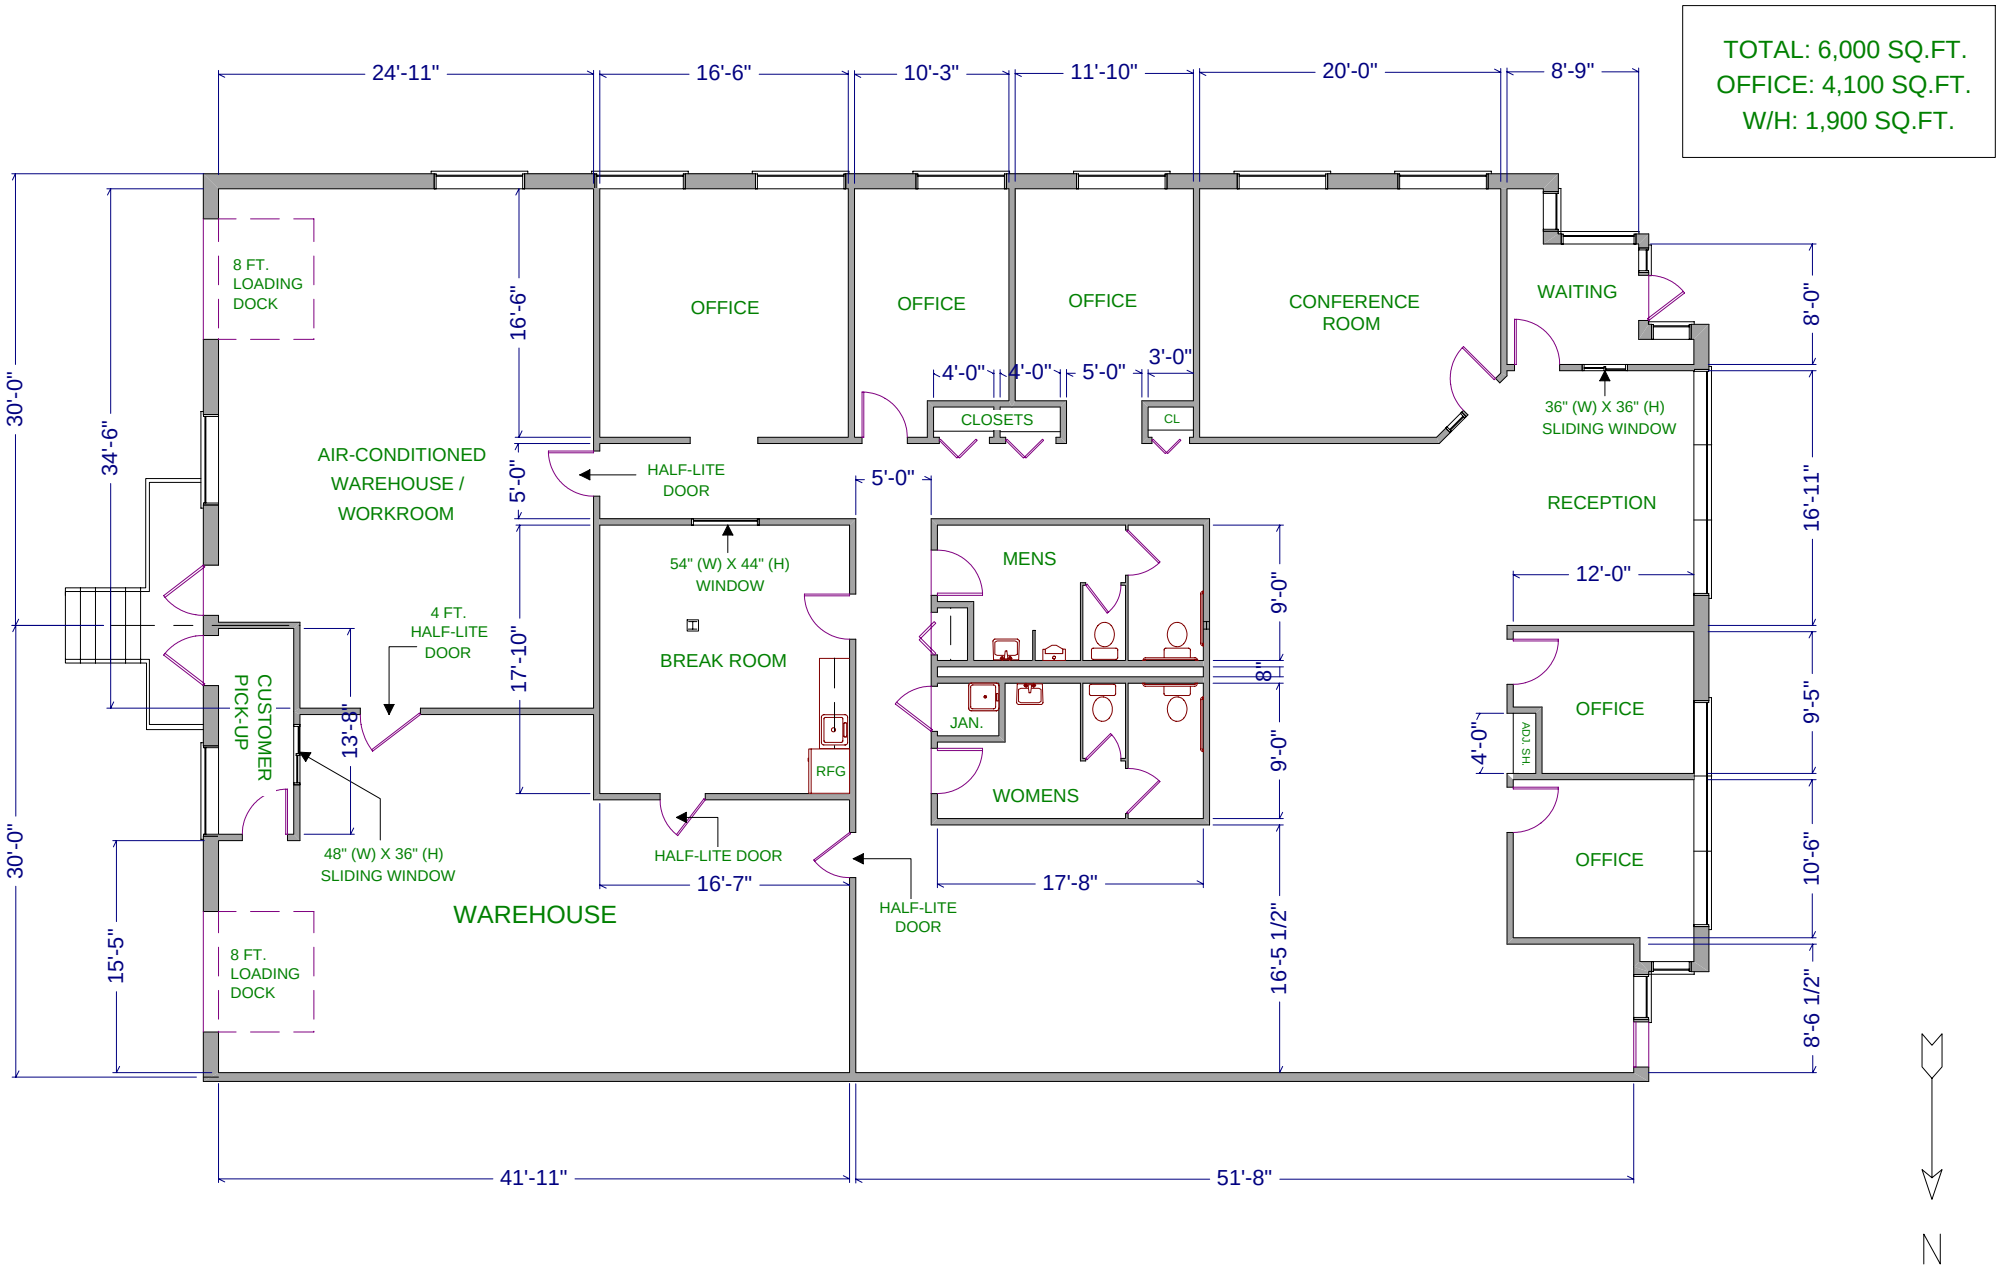

DESIGNED BY:		**ST. JOHN PROPERTIES, INC.** 1020 JAMES DR., SUITE G HARTLAND, WI 53029	**FLOOR PLAN / TENANT BUILDOUT FOR:** BARK RIVER COMMERCE CENTER 1020 JAMES DRIVE, SUITE N & O HARTLAND, WI 53029	PROJECT NO.
DRAWN BY:	FAITH HILE			DATE 06-01-09
CHECKED BY:				DRAWING NO. HAR1020N&O
APPROVED BY:				